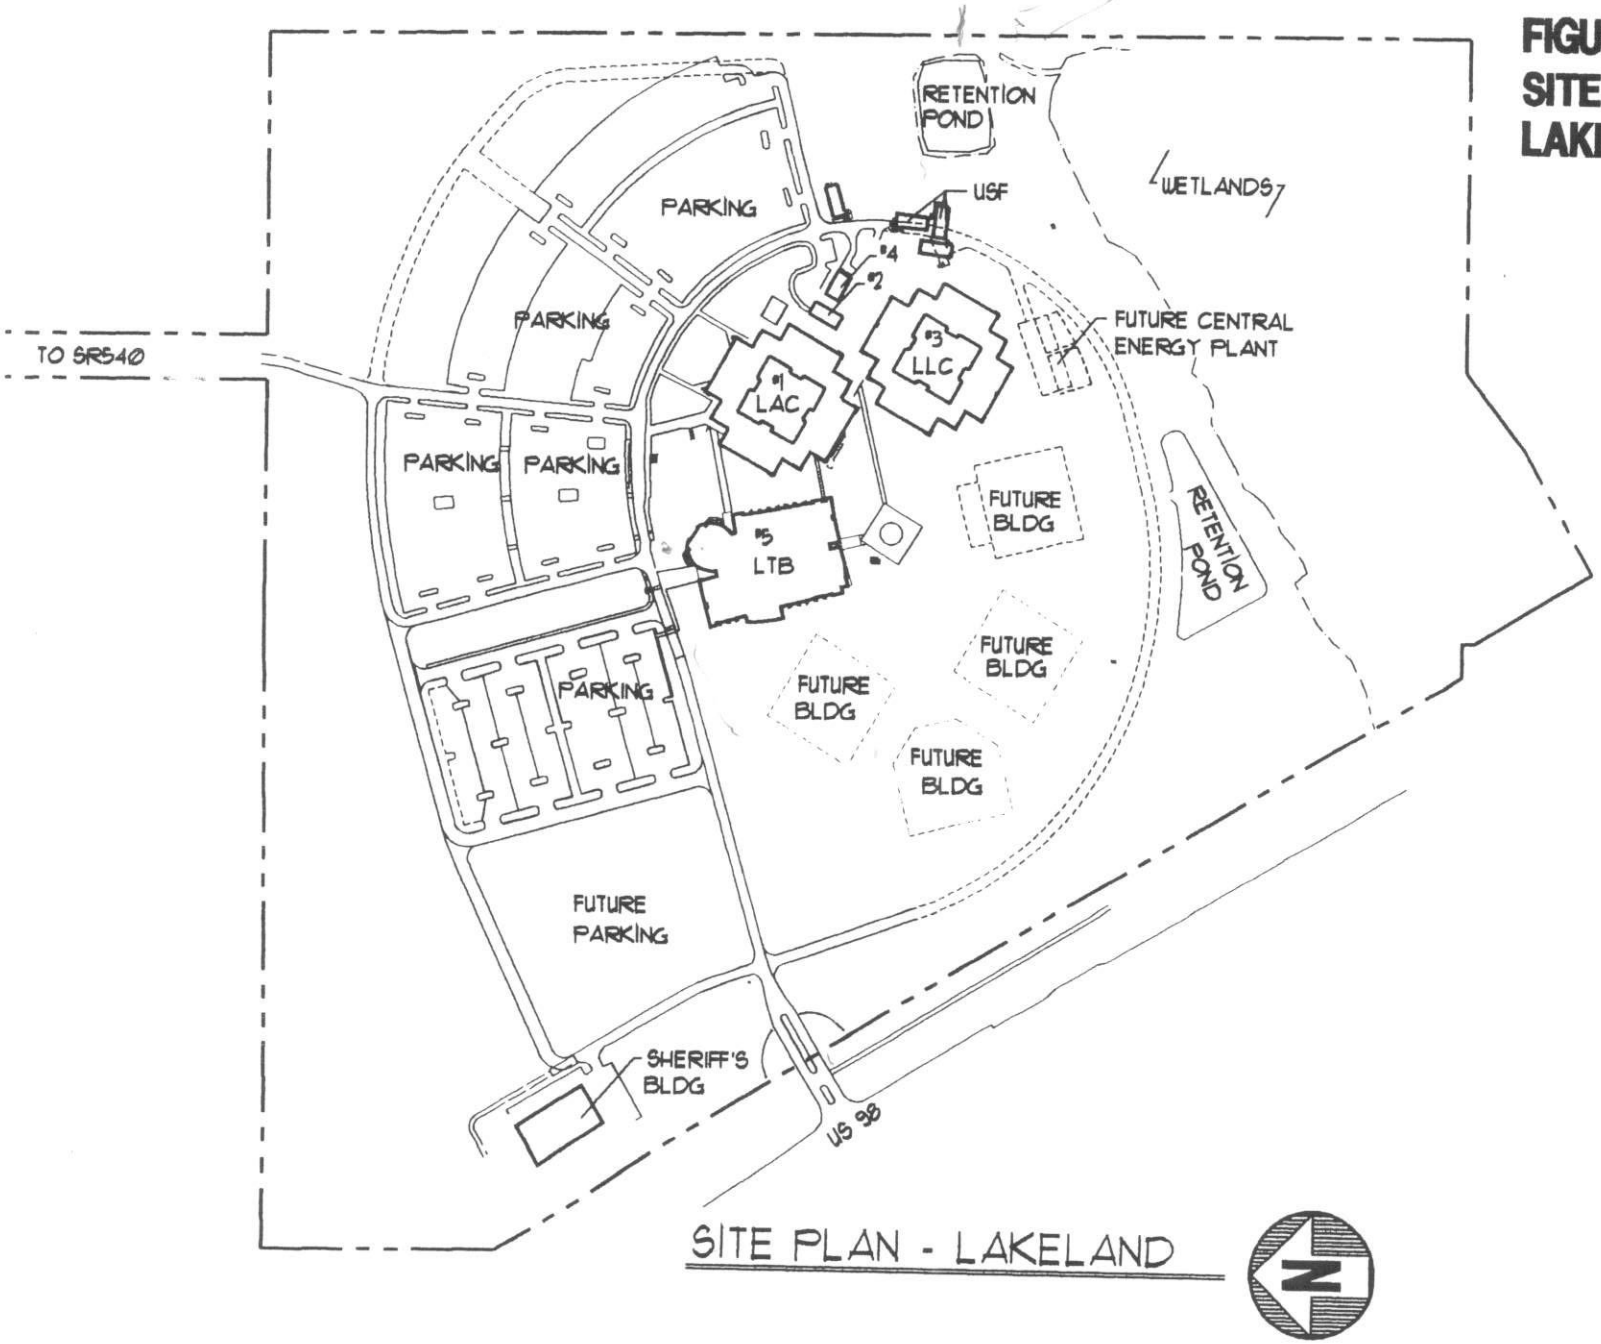FIGURE 2
SITE PLAN
LAKELAND